WILLOWFIELD RD 5 LOT 3 DPS 43443 BP 27817

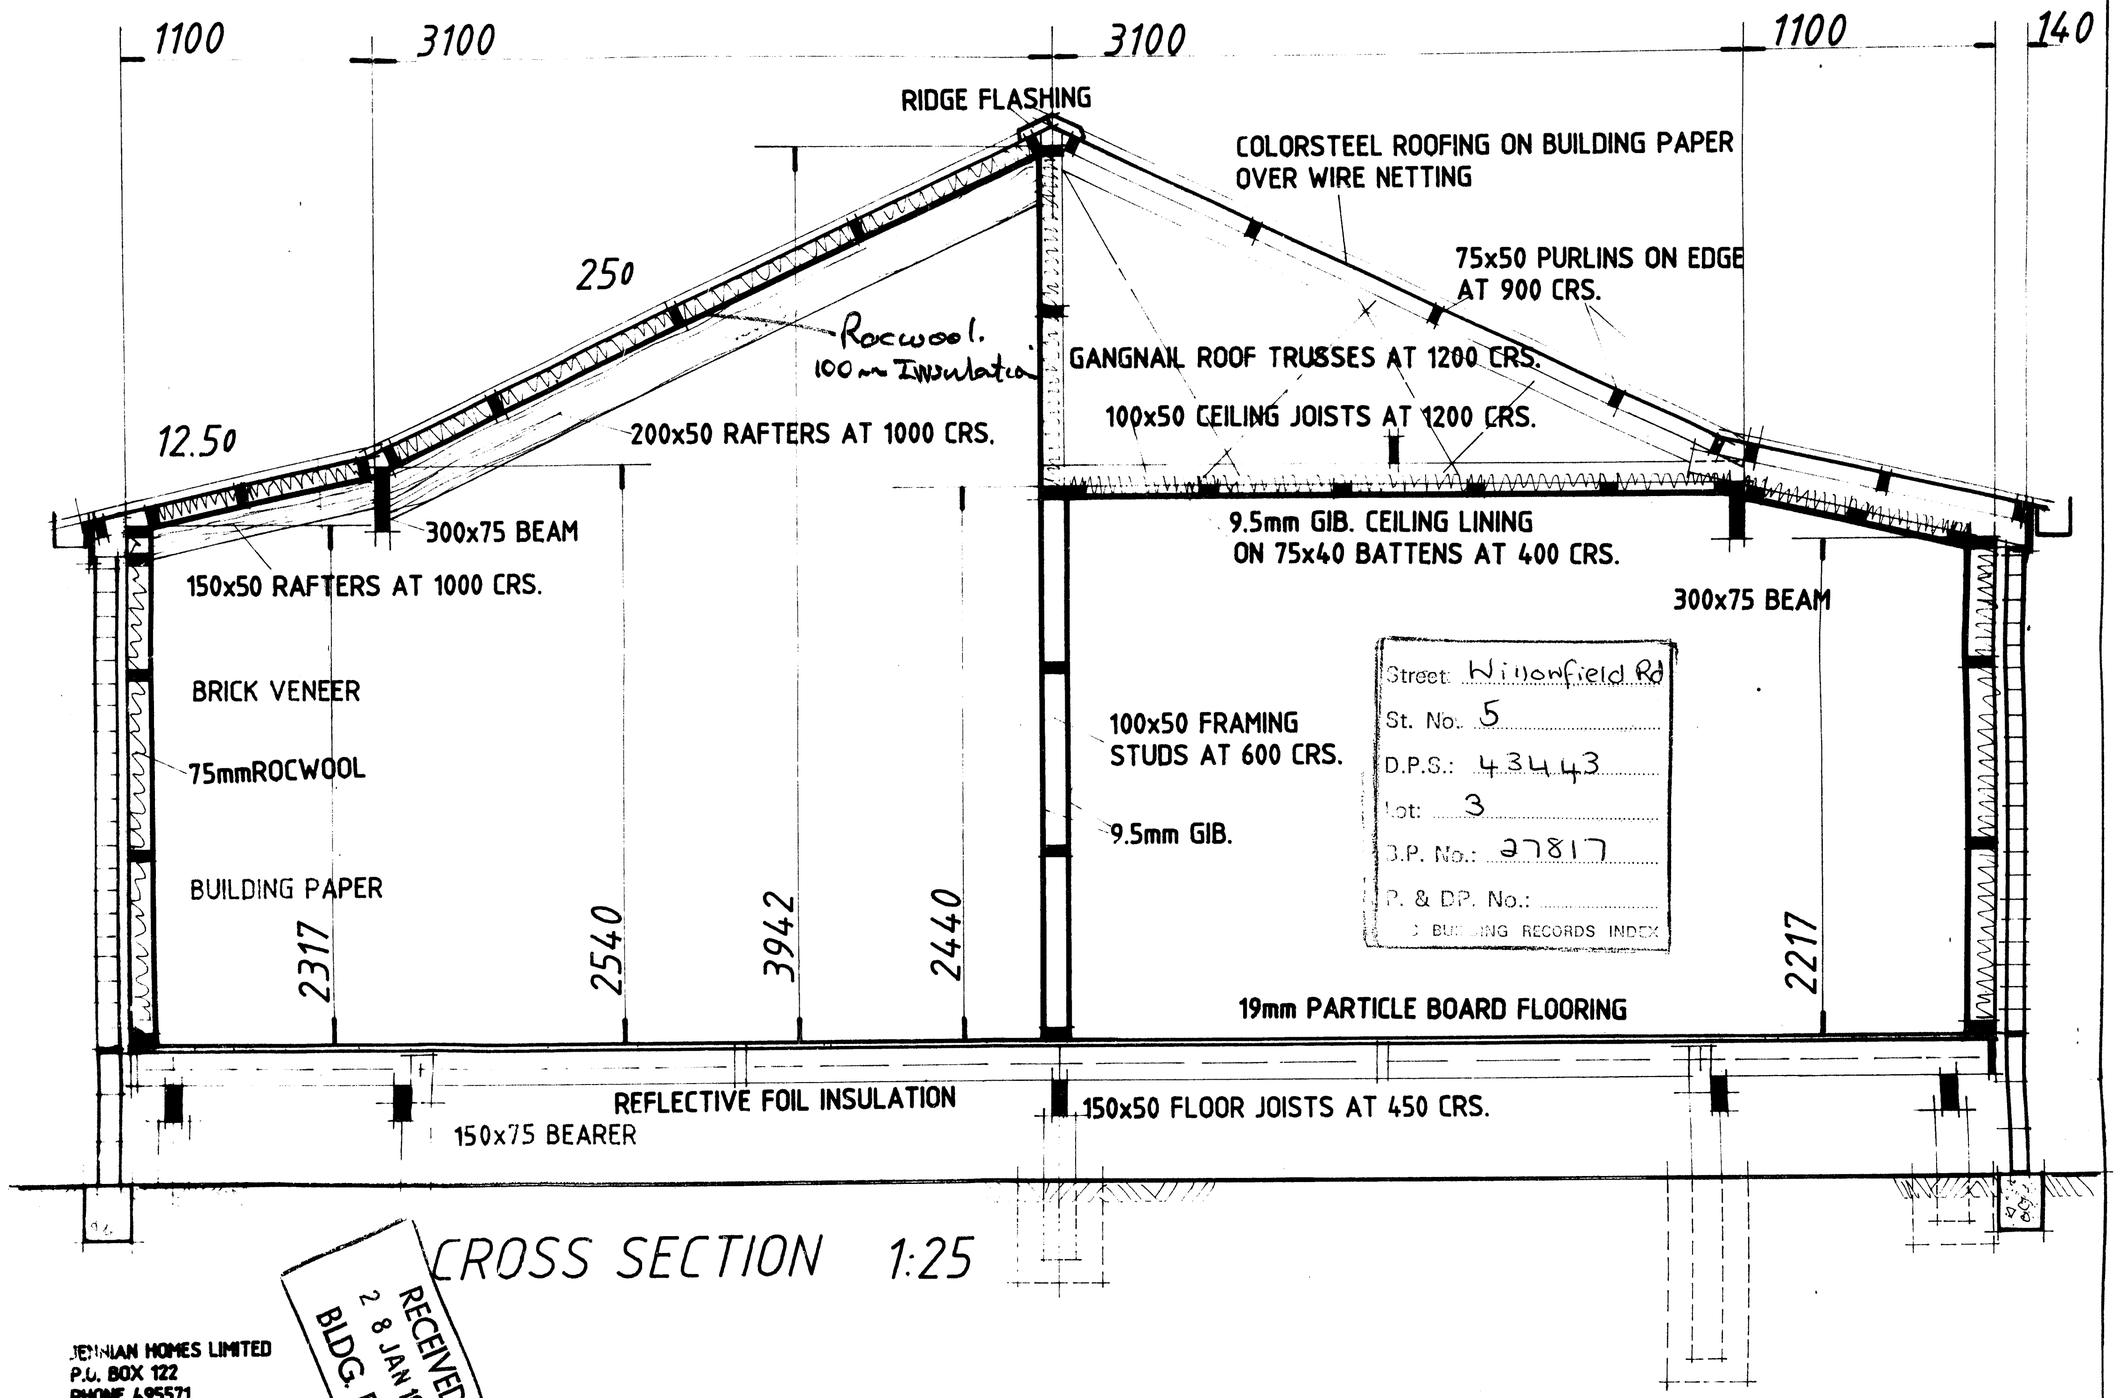

Street: Willowfield Rd
St. No.: 5
D.P.S.: 43443
Lot: 3
B.P. No.: 27817
P. & D.P. No.:
BUILDING RECORDS INDEX

CROSS SECTION 1:25

SCALE:
DATE:
DRAWN:
APPROVED:

JENNIAN HOMES LIMITED
P.O. BOX 122
PHONE 495571
HAMILTON

RECEIVED
28 JAN 1988
BLDG. DIV.

CRESSWELL/PARKER

MICROBOX
MICROFILM RECORDS (WAIKATO) LTD HAMILTON

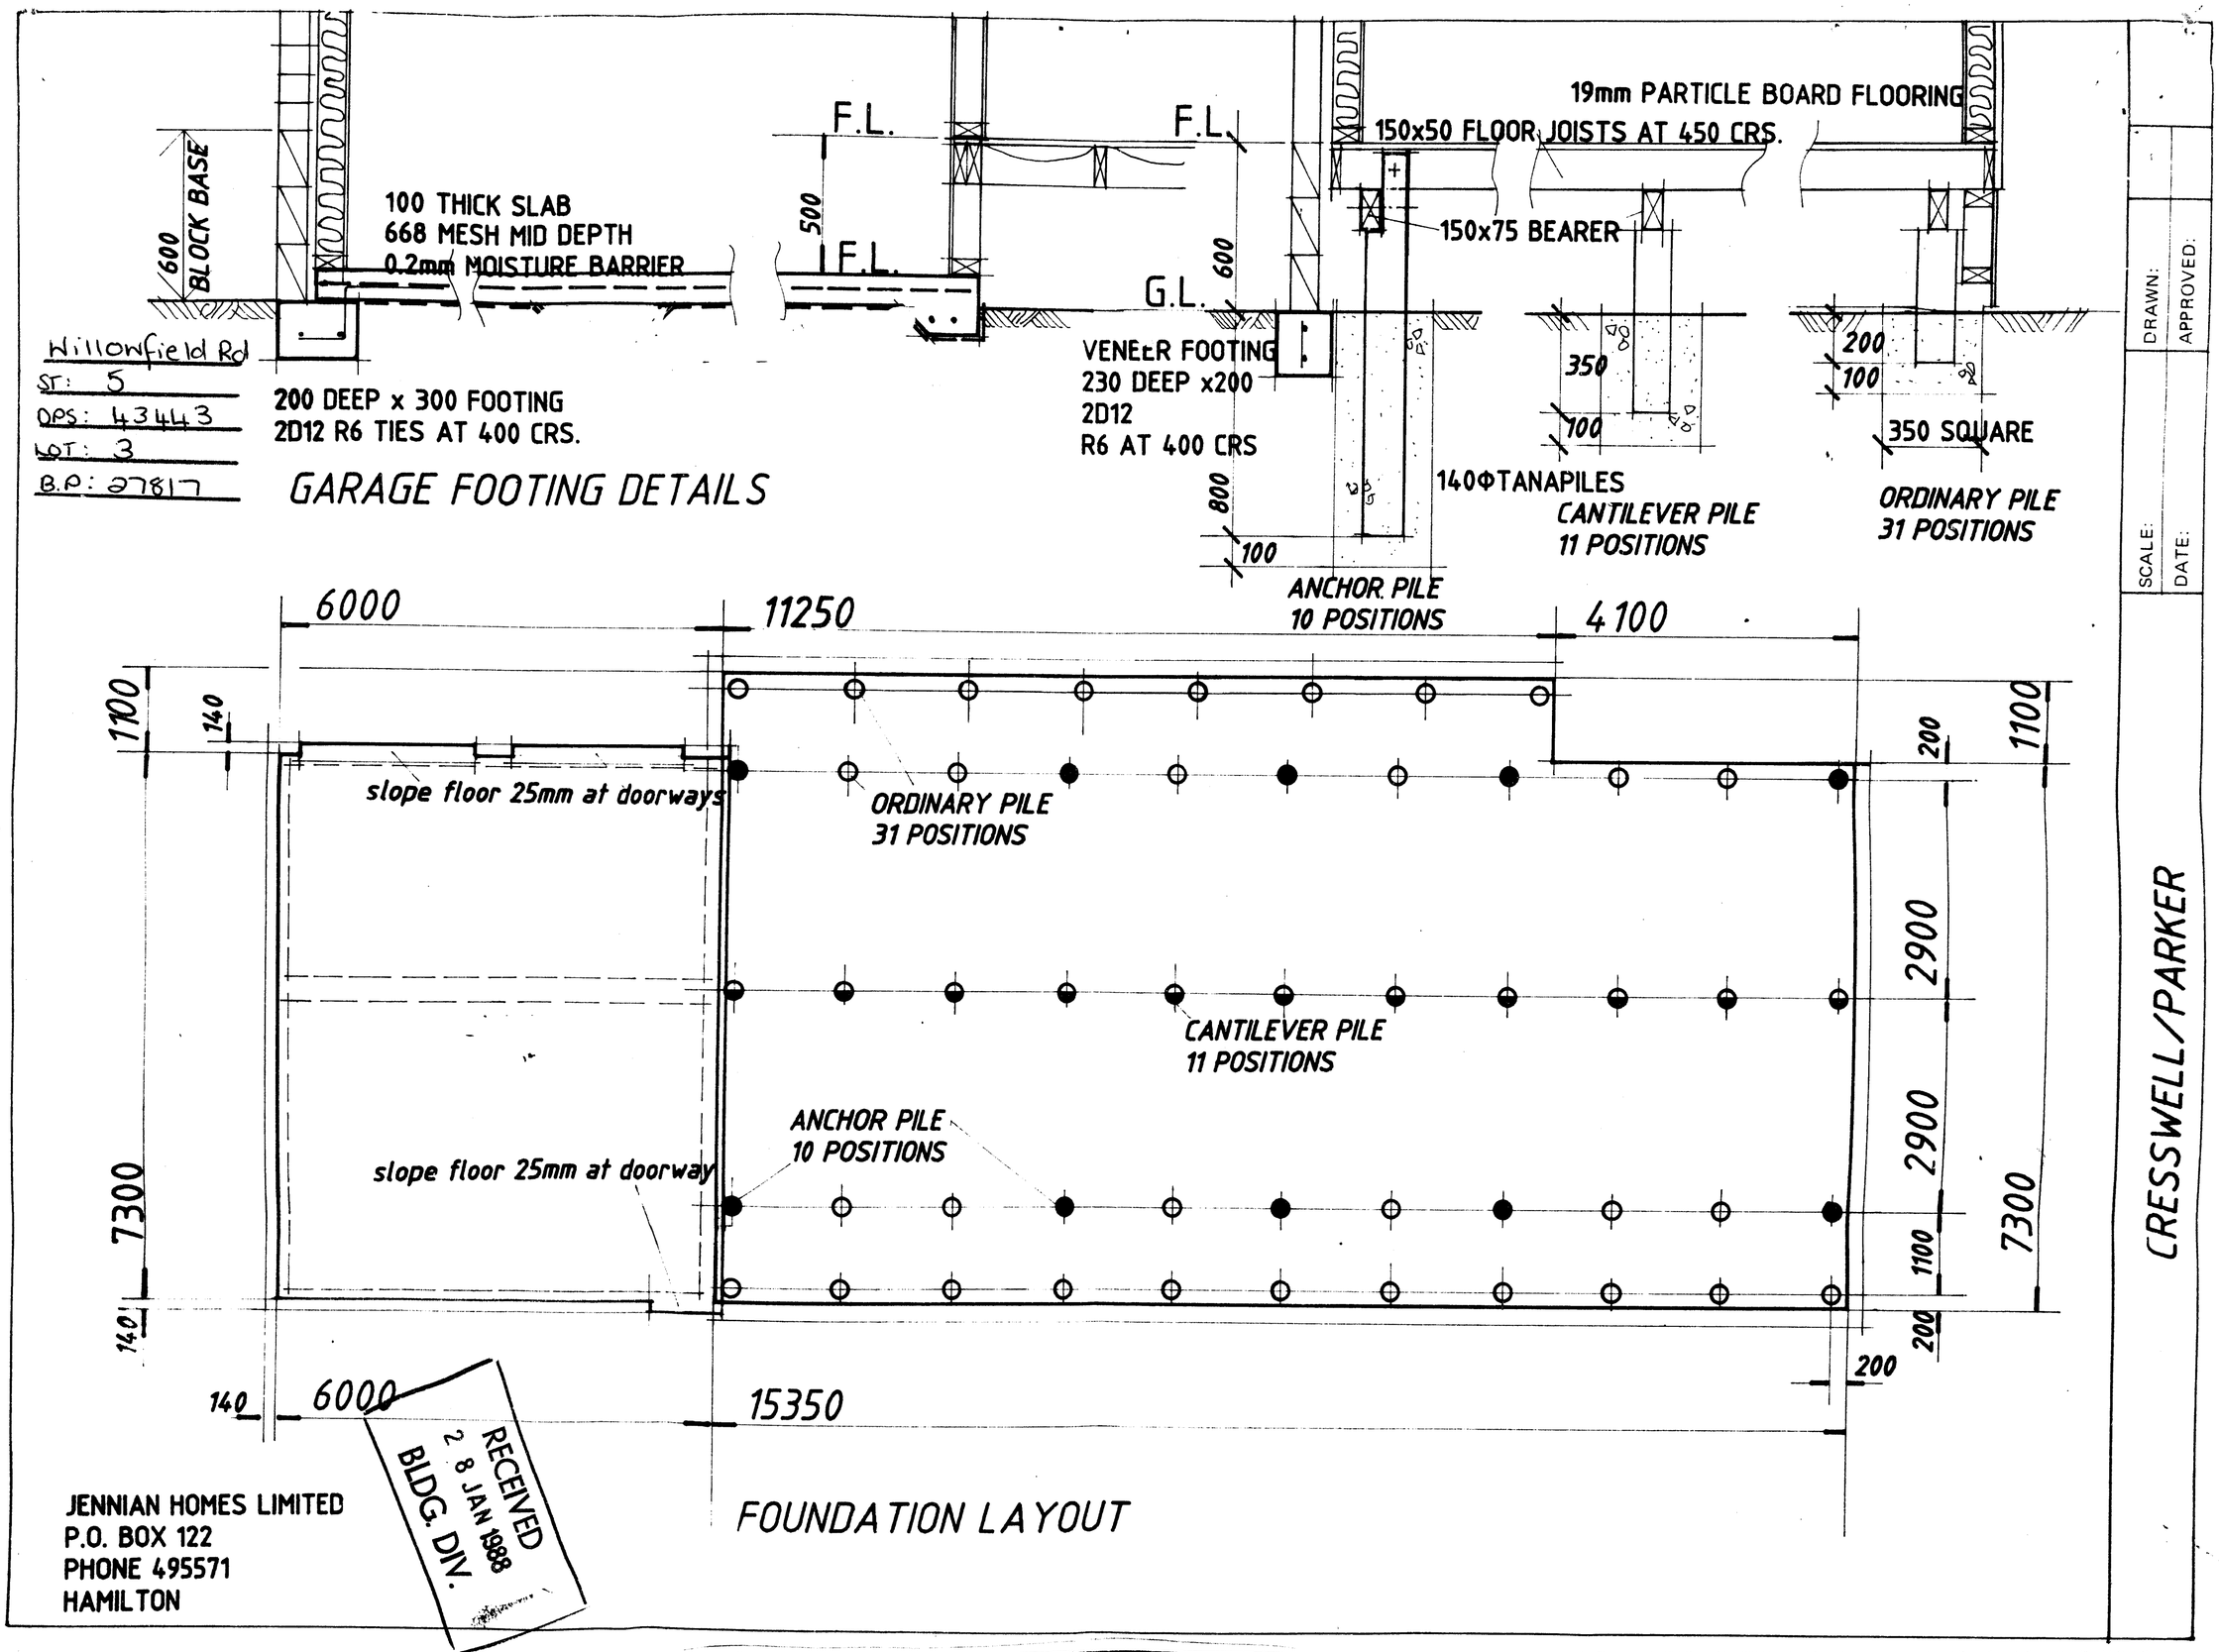
600 BLOCK BASE
100 THICK SLAB
668 MESH MID DEPTH
0.2mm MOISTURE BARRIER
200 DEEP x 300 FOOTING
2D12 R6 TIES AT 400 CRS.
Willowfield Rd
ST: 5
DPS: 43443
LOT: 3
B.P: 27817
GARAGE FOOTING DETAILS
F.L.
500
F.L.
F.L.
G.L.
600
VENEER FOOTING
230 DEEP x200
2D12
R6 AT 400 CRS
800
100
ANCHOR PILE
10 POSITIONS
150x50 FLOOR JOISTS AT 450 CRS.
19mm PARTICLE BOARD FLOORING
150x75 BEARER
140ΦTANAPILES
350
100
CANTILEVER PILE
11 POSITIONS
200
100
350 SQUARE
ORDINARY PILE
31 POSITIONS
6000
11250
4100
1100
140
slope floor 25mm at doorways
ORDINARY PILE
31 POSITIONS
200
1100
2900
CANTILEVER PILE
11 POSITIONS
ANCHOR PILE
10 POSITIONS
slope floor 25mm at doorway
2900
7300
1100
7300
140
200
200
140
6000
15350
FOUNDATION LAYOUT
DRAWN:
APPROVED:
SCALE:
DATE:
CRESSWELL/PARKER
JENNIAN HOMES LIMITED
P.O. BOX 122
PHONE 495571
HAMILTON
RECEIVED
28 JAN 1988
BLDG. DIV.

All boundary to building line dimensions are to eaves.

28 JAN 1988

Street Willowfield Rd
St. No. 5
D.P.S.: 43443
Lot: 3
C.P. No.: 27817
P. & D.P. No.:
NOT BUILDING CERT

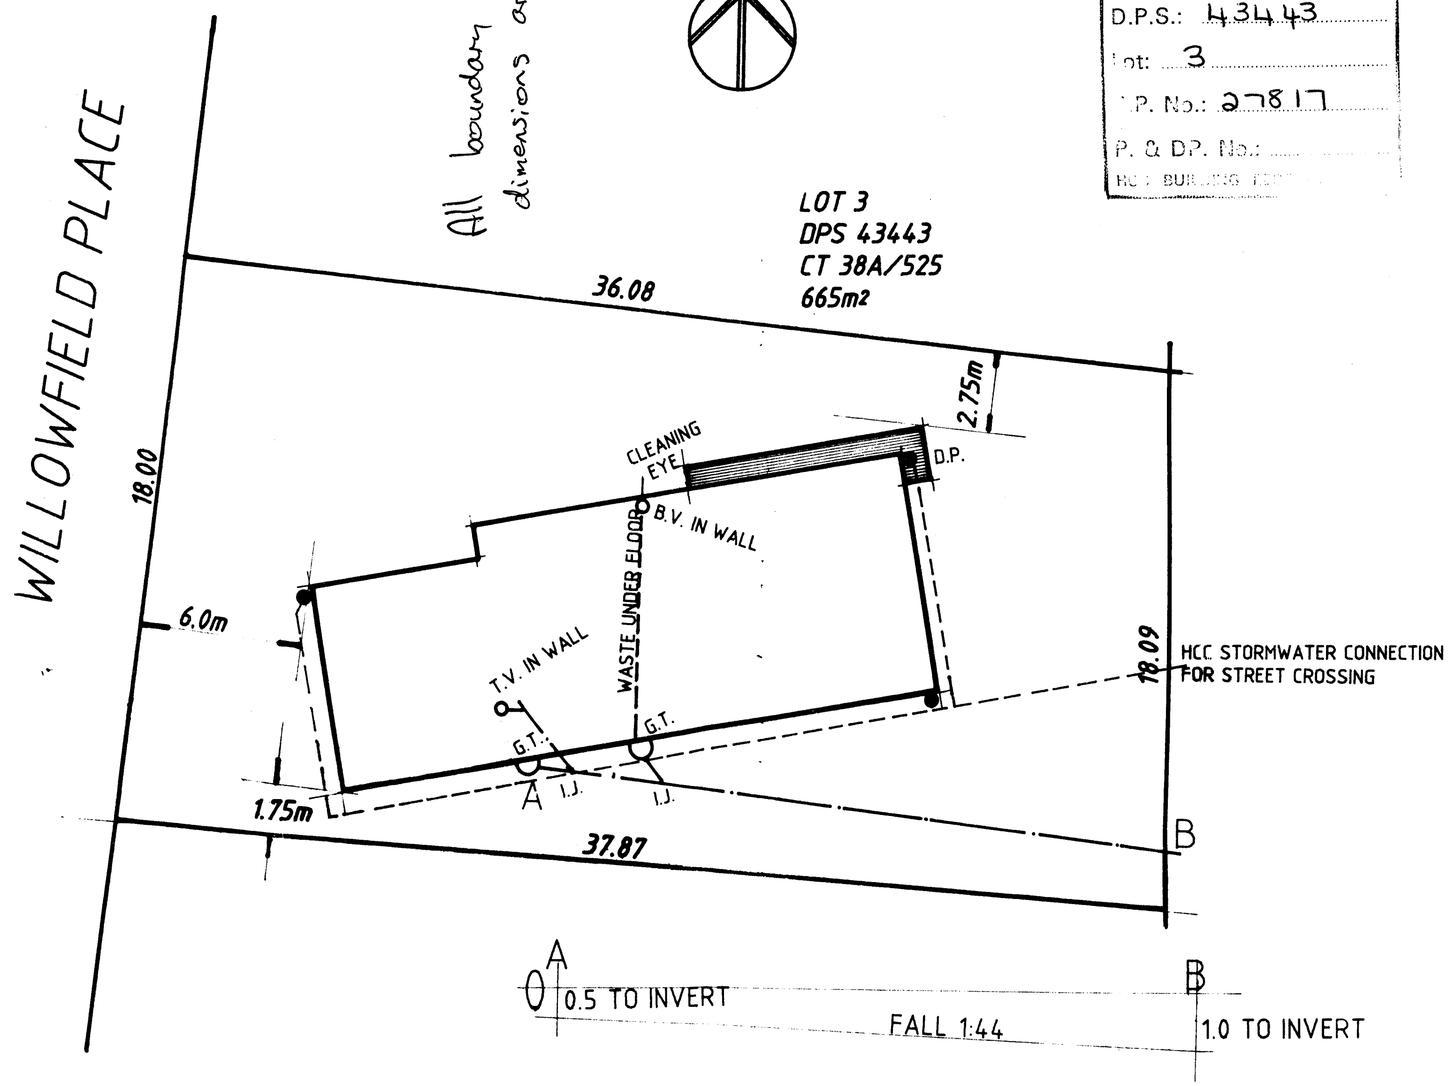

RECEIVED
28 JAN 1988
BLDG. DIV.

DRAWN:
APPROVED:
SCALE:
DATE:

CRESSWELL/PARKER

MICROBOX

Willowfield Rd
ST: 5
D.P.S: 43443
LOT: 3
B.P: 27817

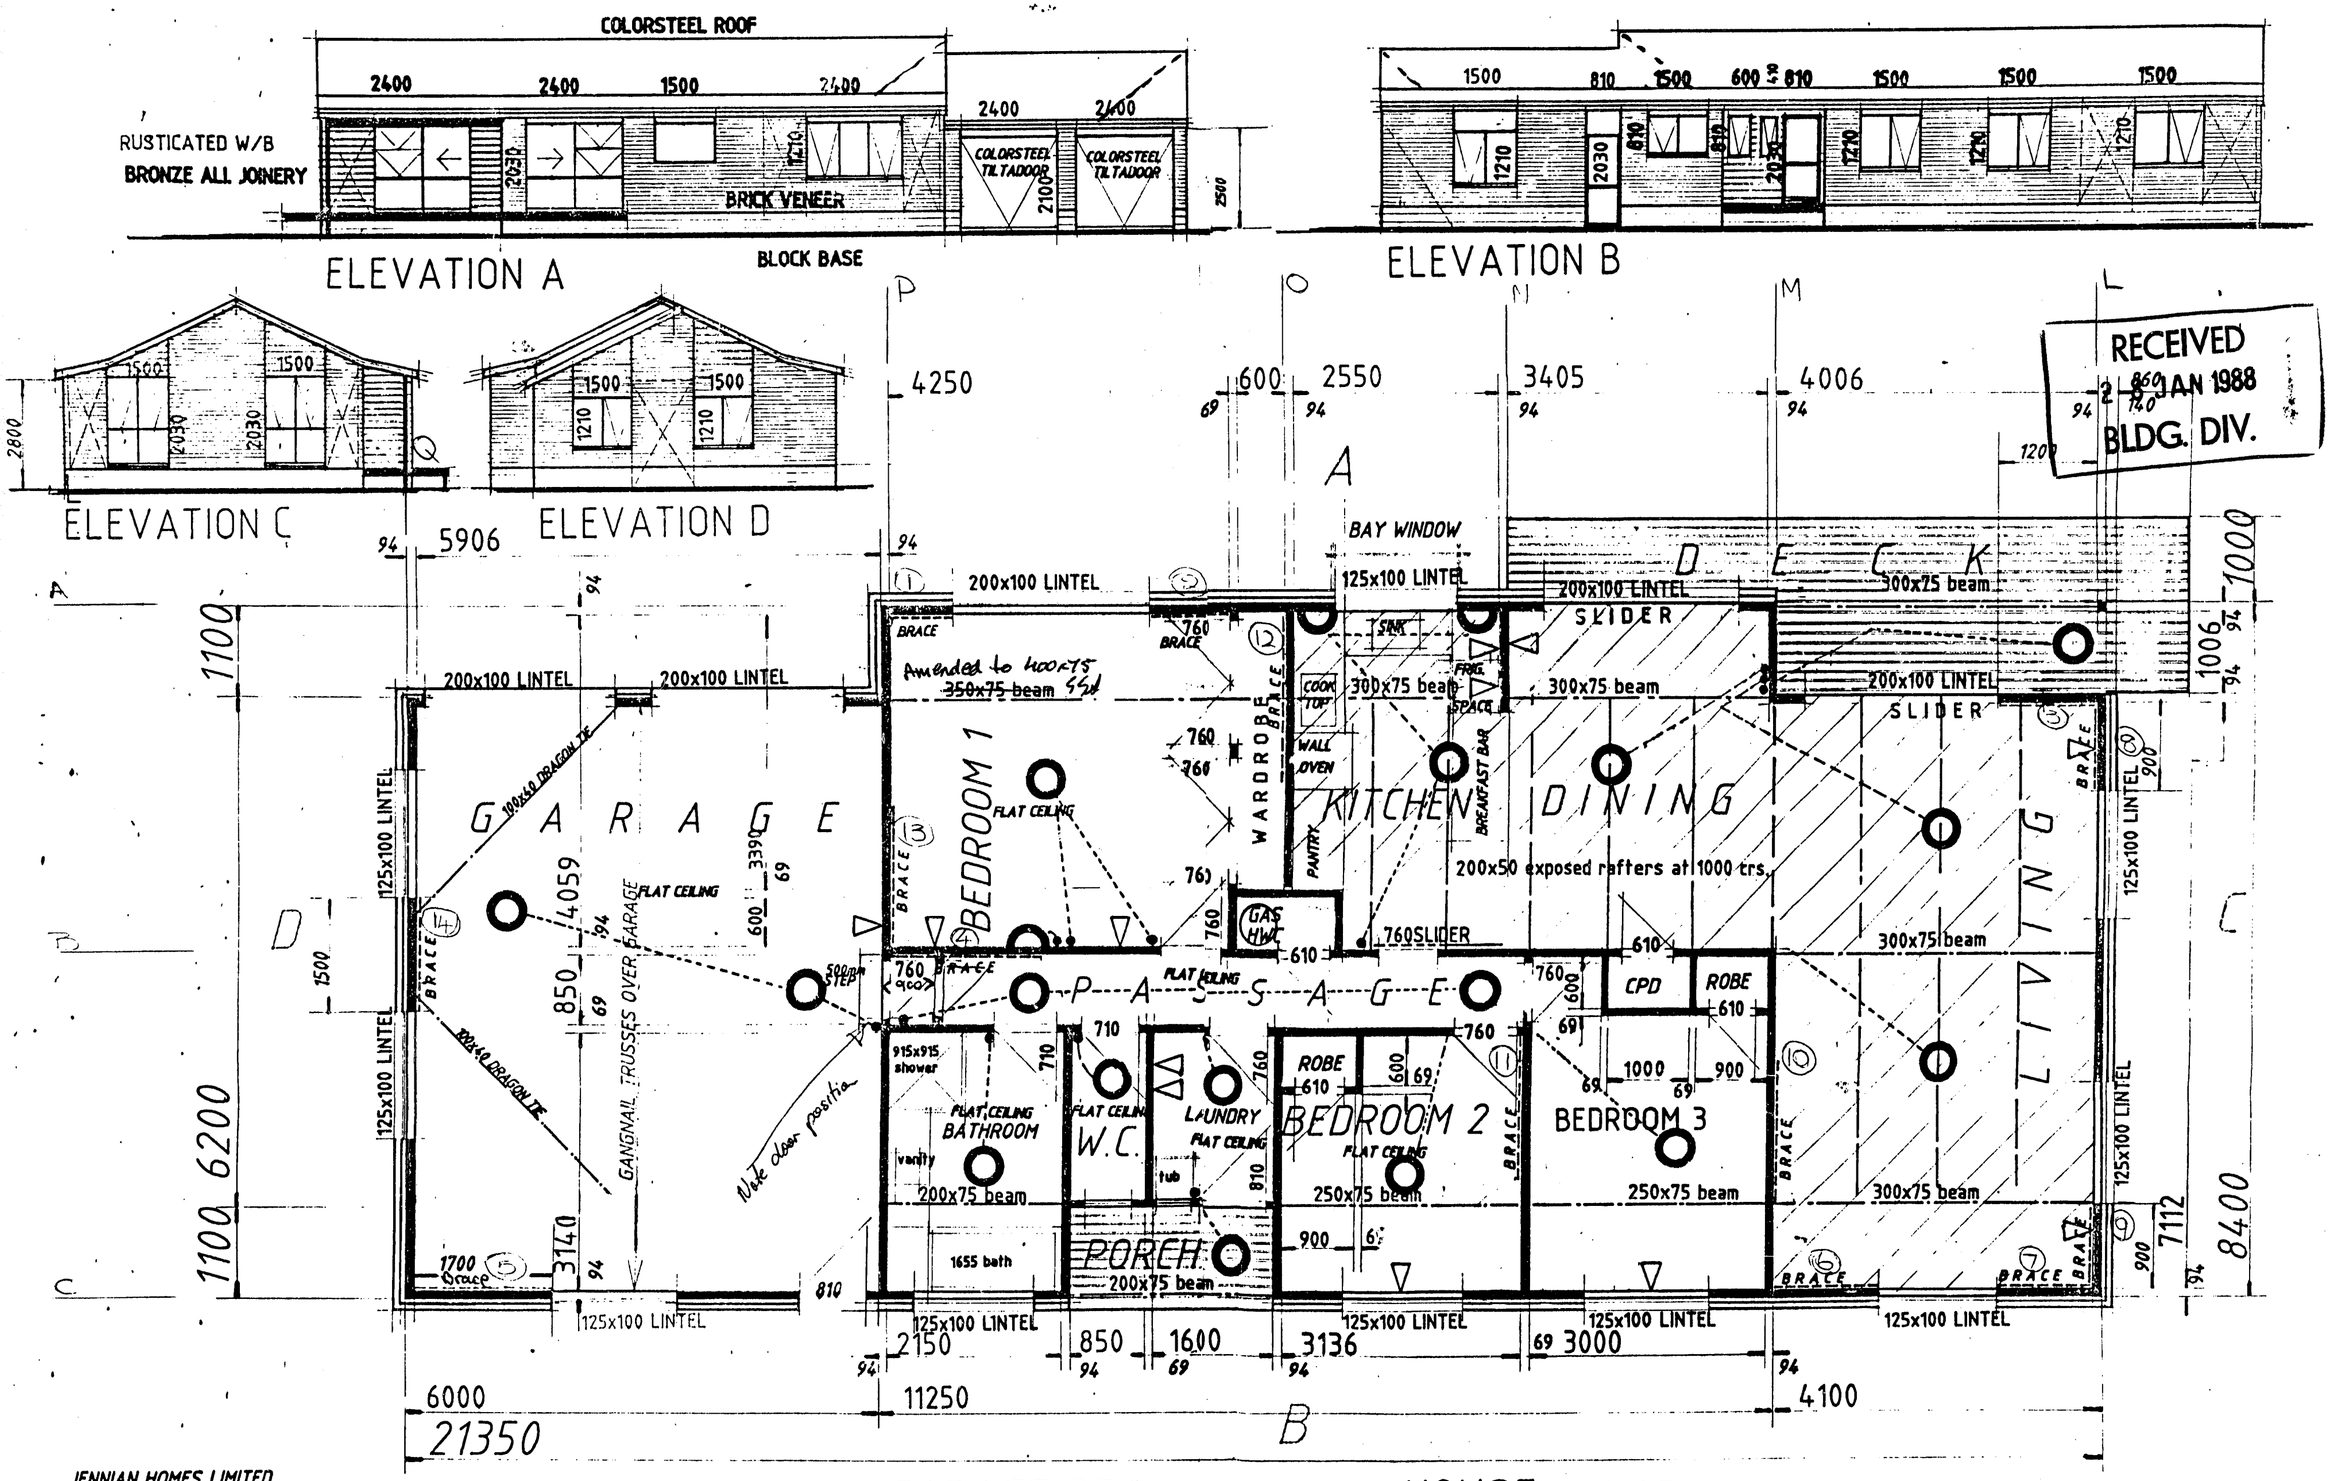

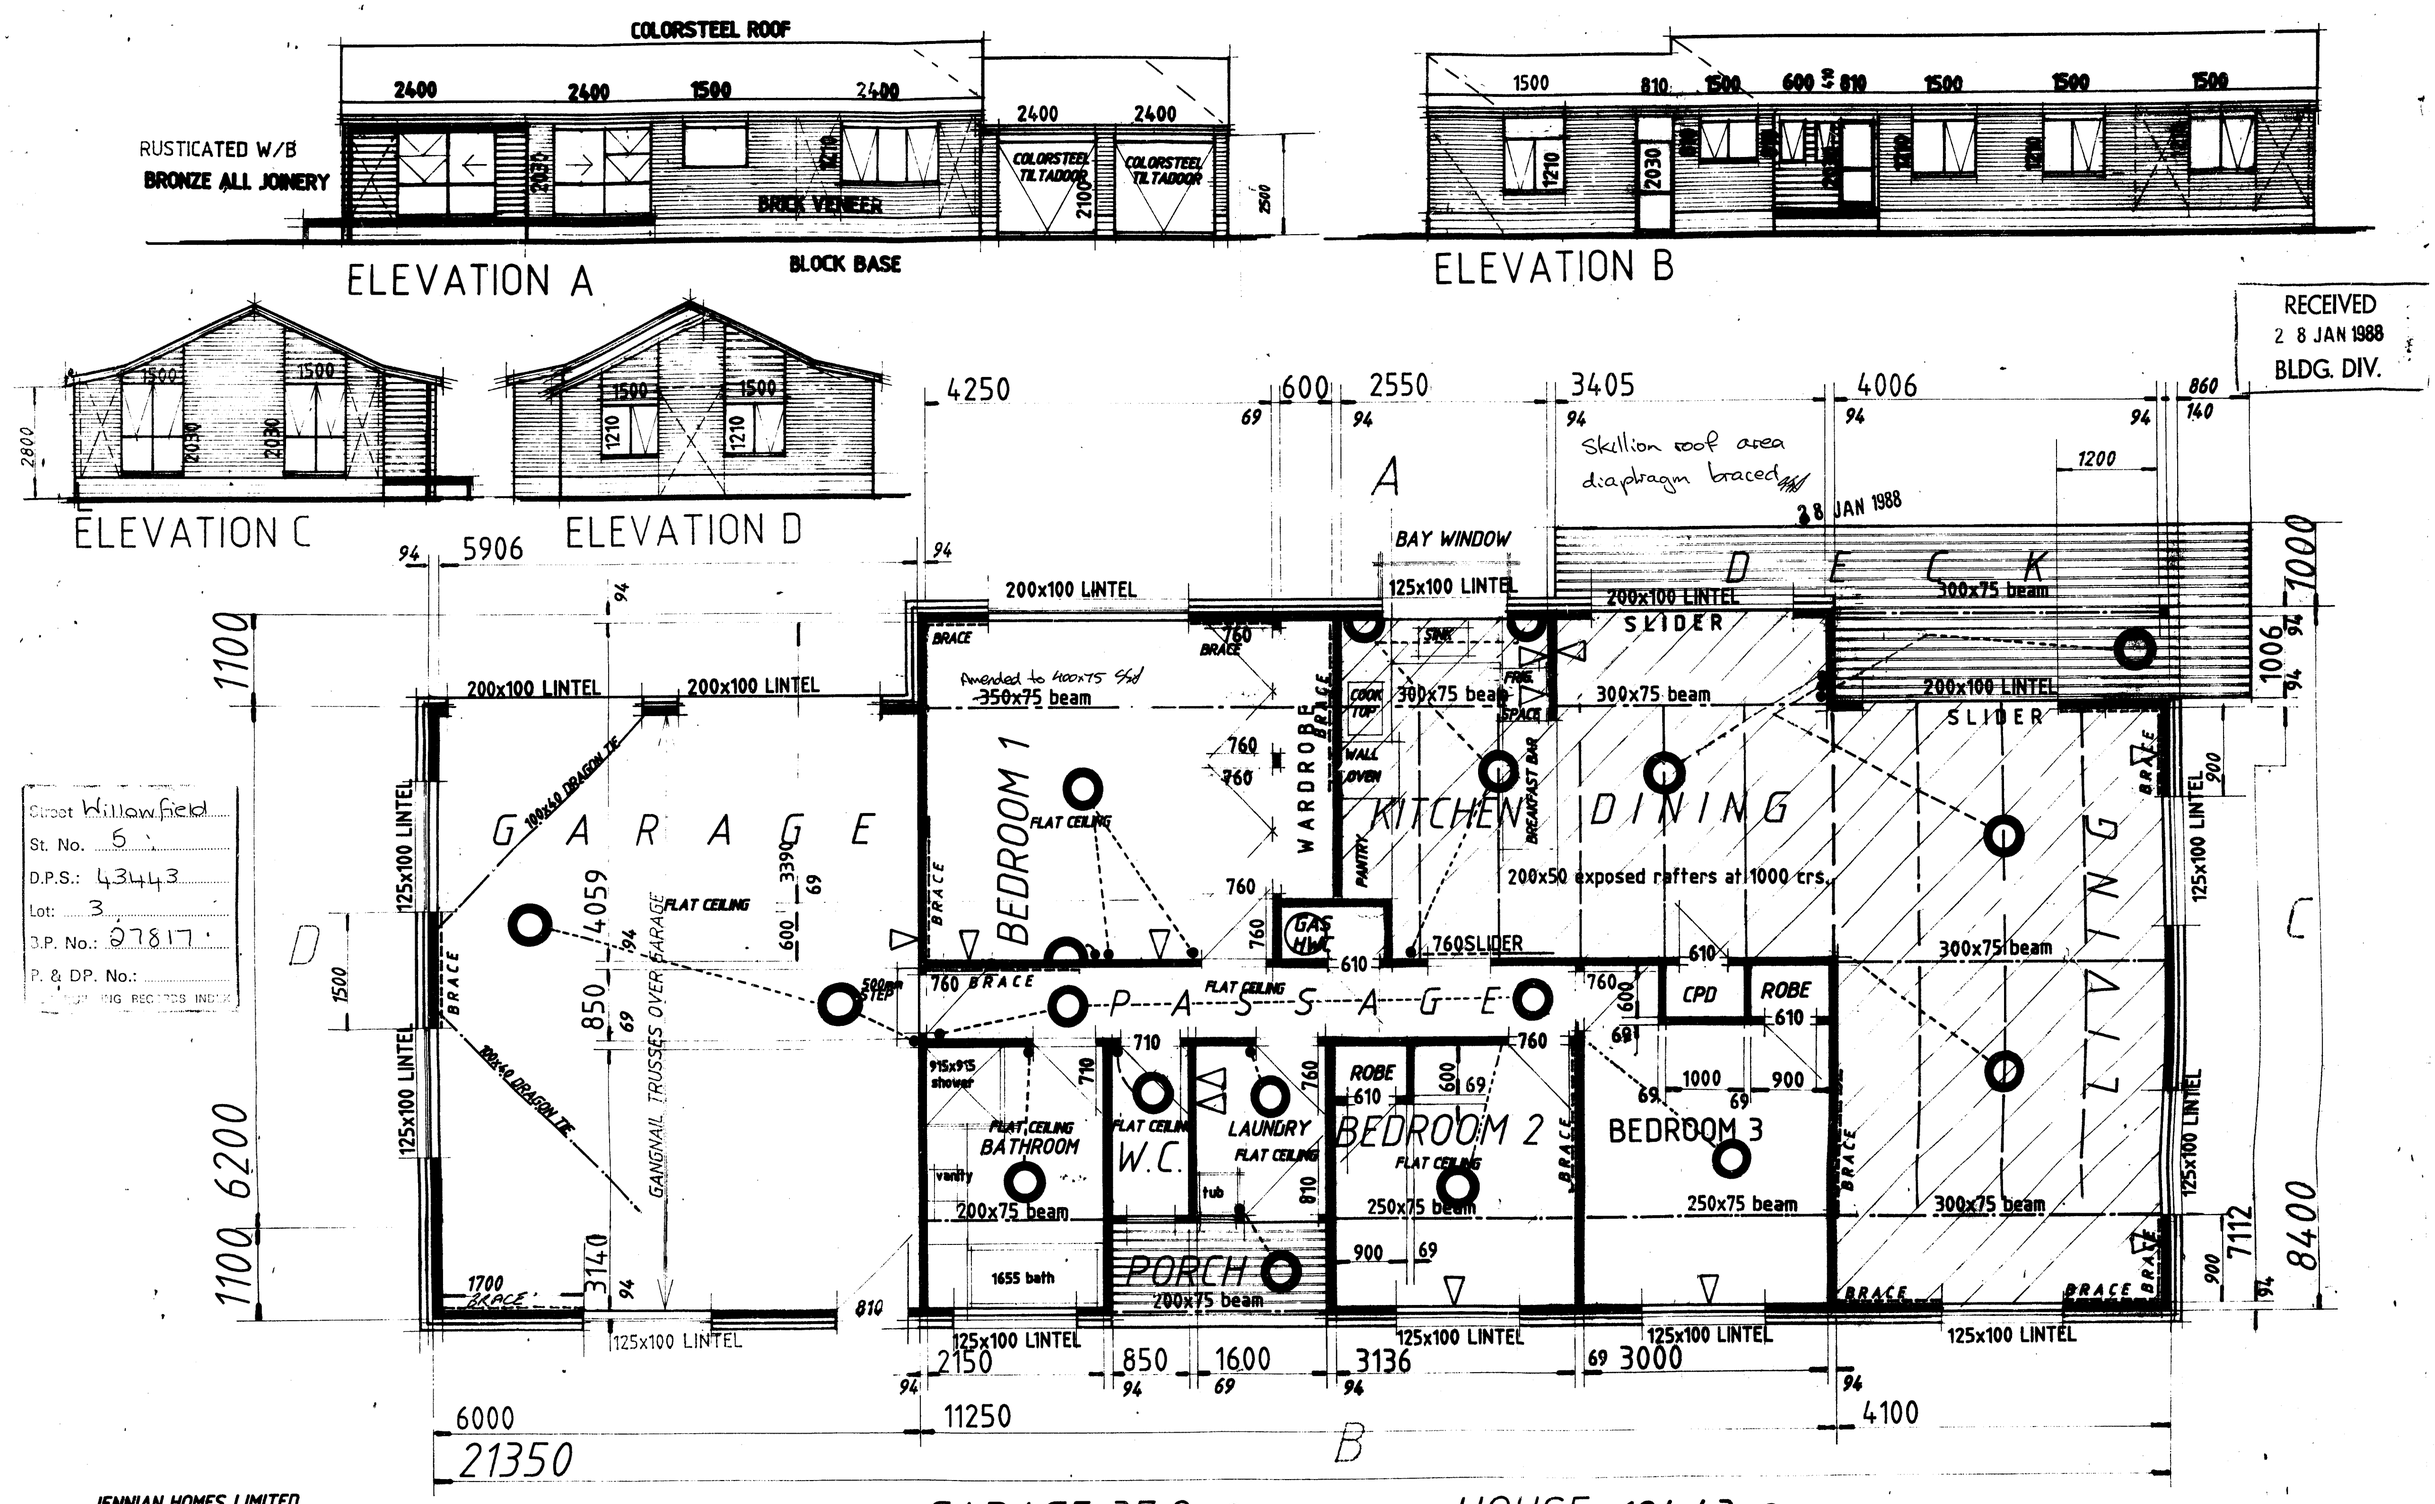

JENNIAN HOMES LIMITED
P.O. BOX 122
PHONE 495571
HAMILTON

CRESSWELL/PARKER
08:11:1987

MICROBOX