19/1/1988

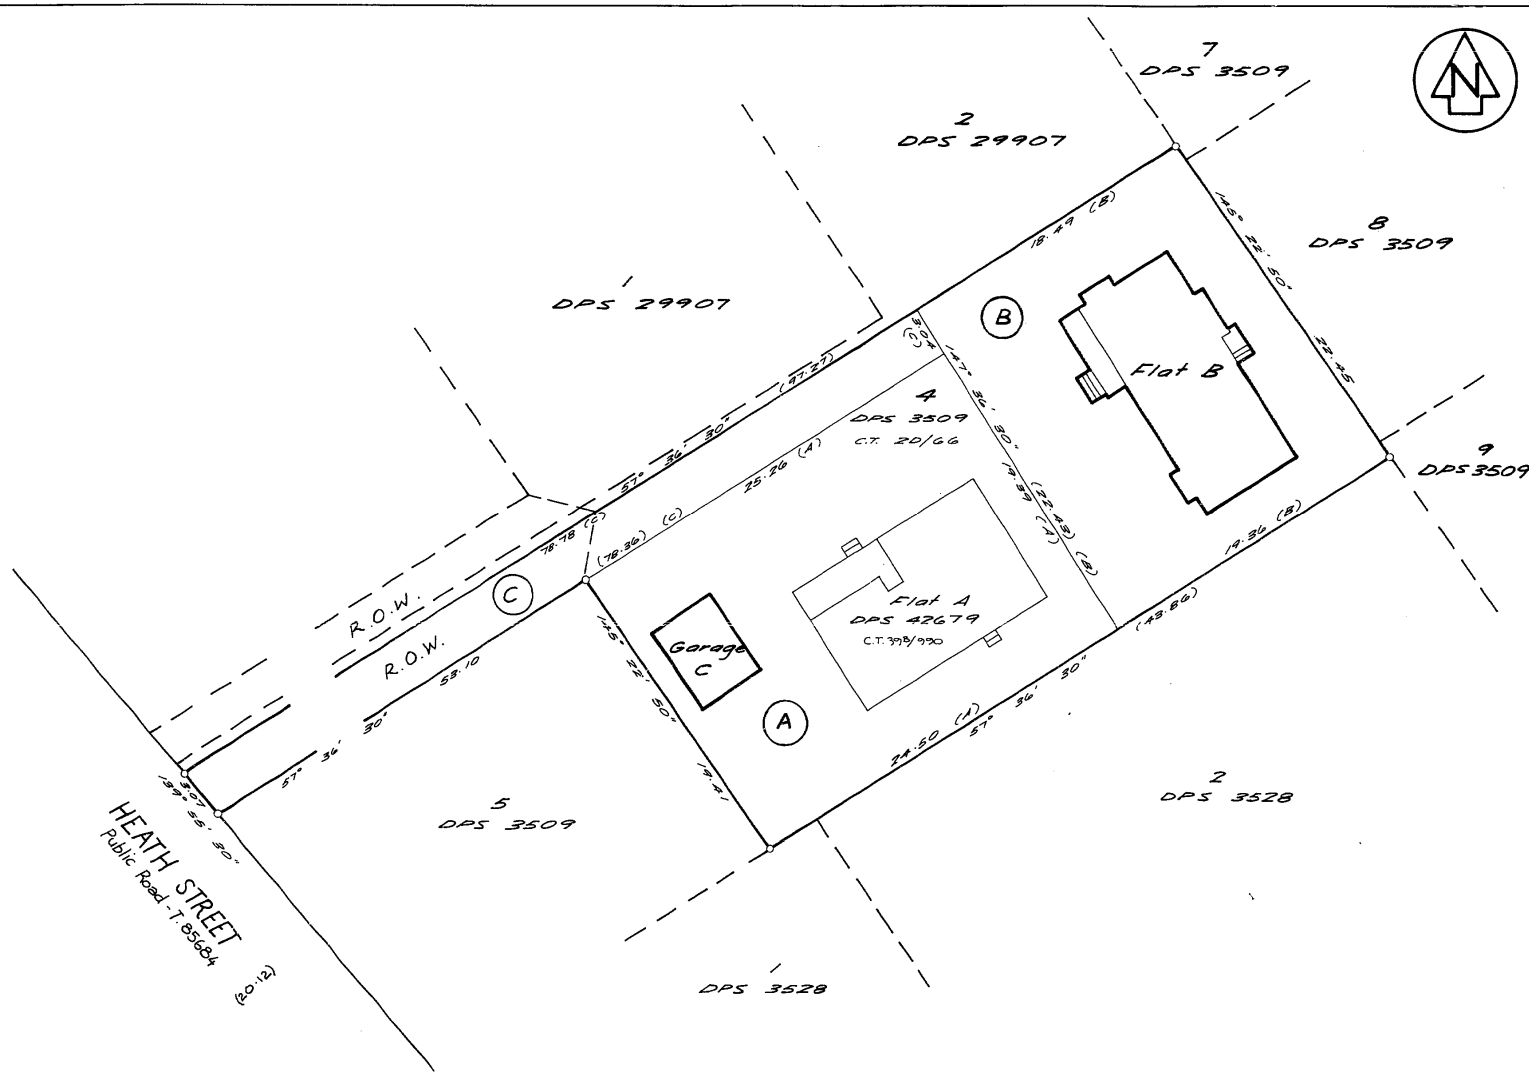

Approvals

Registered Owner

Pursuant to Section 314 of the Local Government Act 1974 I hereby certify that construction of the buildings shown hereon commenced on or after 1st April 1979 and a building permit for the construction of the buildings has been issued by the Hamilton City Council pursuant to its bylaws.

Dated this 11th day of December 1987

Director of City Administration

I hereby certify that the buildings shown hereon are erected in the positions shown and are within the boundaries of Lot 4 DPS 3509, C/S.T. 20/66 & 398/990.

Registered Surveyor

Total Area 1145 m²

Comprised in C/S.T. 20/66 & 398/990 (1/2 shares)

I, Graeme Joseph Peter McPherson, Registered Surveyor and holder of an annual practising certificate (or who may act as a registered surveyor pursuant to the proviso to section 33(2) of the Surveyors Act 1966) hereby certify that this plan has been made from surveys executed by me or under my directions, that both plan and survey are correct and have been made in accordance with the Survey Regulations 1972.

Dated at Hamilton this 4th day of December 1987 Signature

Field Book ..... p. ..... Traverse Book ..... p. .....

Reference Plans DPS 3509, 42679

Examined Correct

Approved for Leasing Purposes Only

1.1.88 L.T. Surveyor

Deposited this 12th day of January 1988

Asst. District Land Registrar

LAND DISTRICT SOUTH AUCKLAND SURVEY BLK. & DIST. XIII Komakorau NZMS 261 SHT 514 RECORD MAP No 3627	FLAT ON LOT 4 DPS 3509 BEING PT. ALLOT 33 PUKETE PARISH.	TERRITORIAL AUTHORITY Hamilton City Surveyed by McPHERSON & GOODWIN Scale 1:200 Date December 1987

7827
Received 16·12·87
Instructions

D PS47720

Printed by Littlejohns Wellington, New Zealand

W.N. HAWKEY, SURVEYOR GENERAL, DEPARTMENT OF LANDS AND SURVEY WELLINGTON NEW ZEALAND

L & S FORM N93